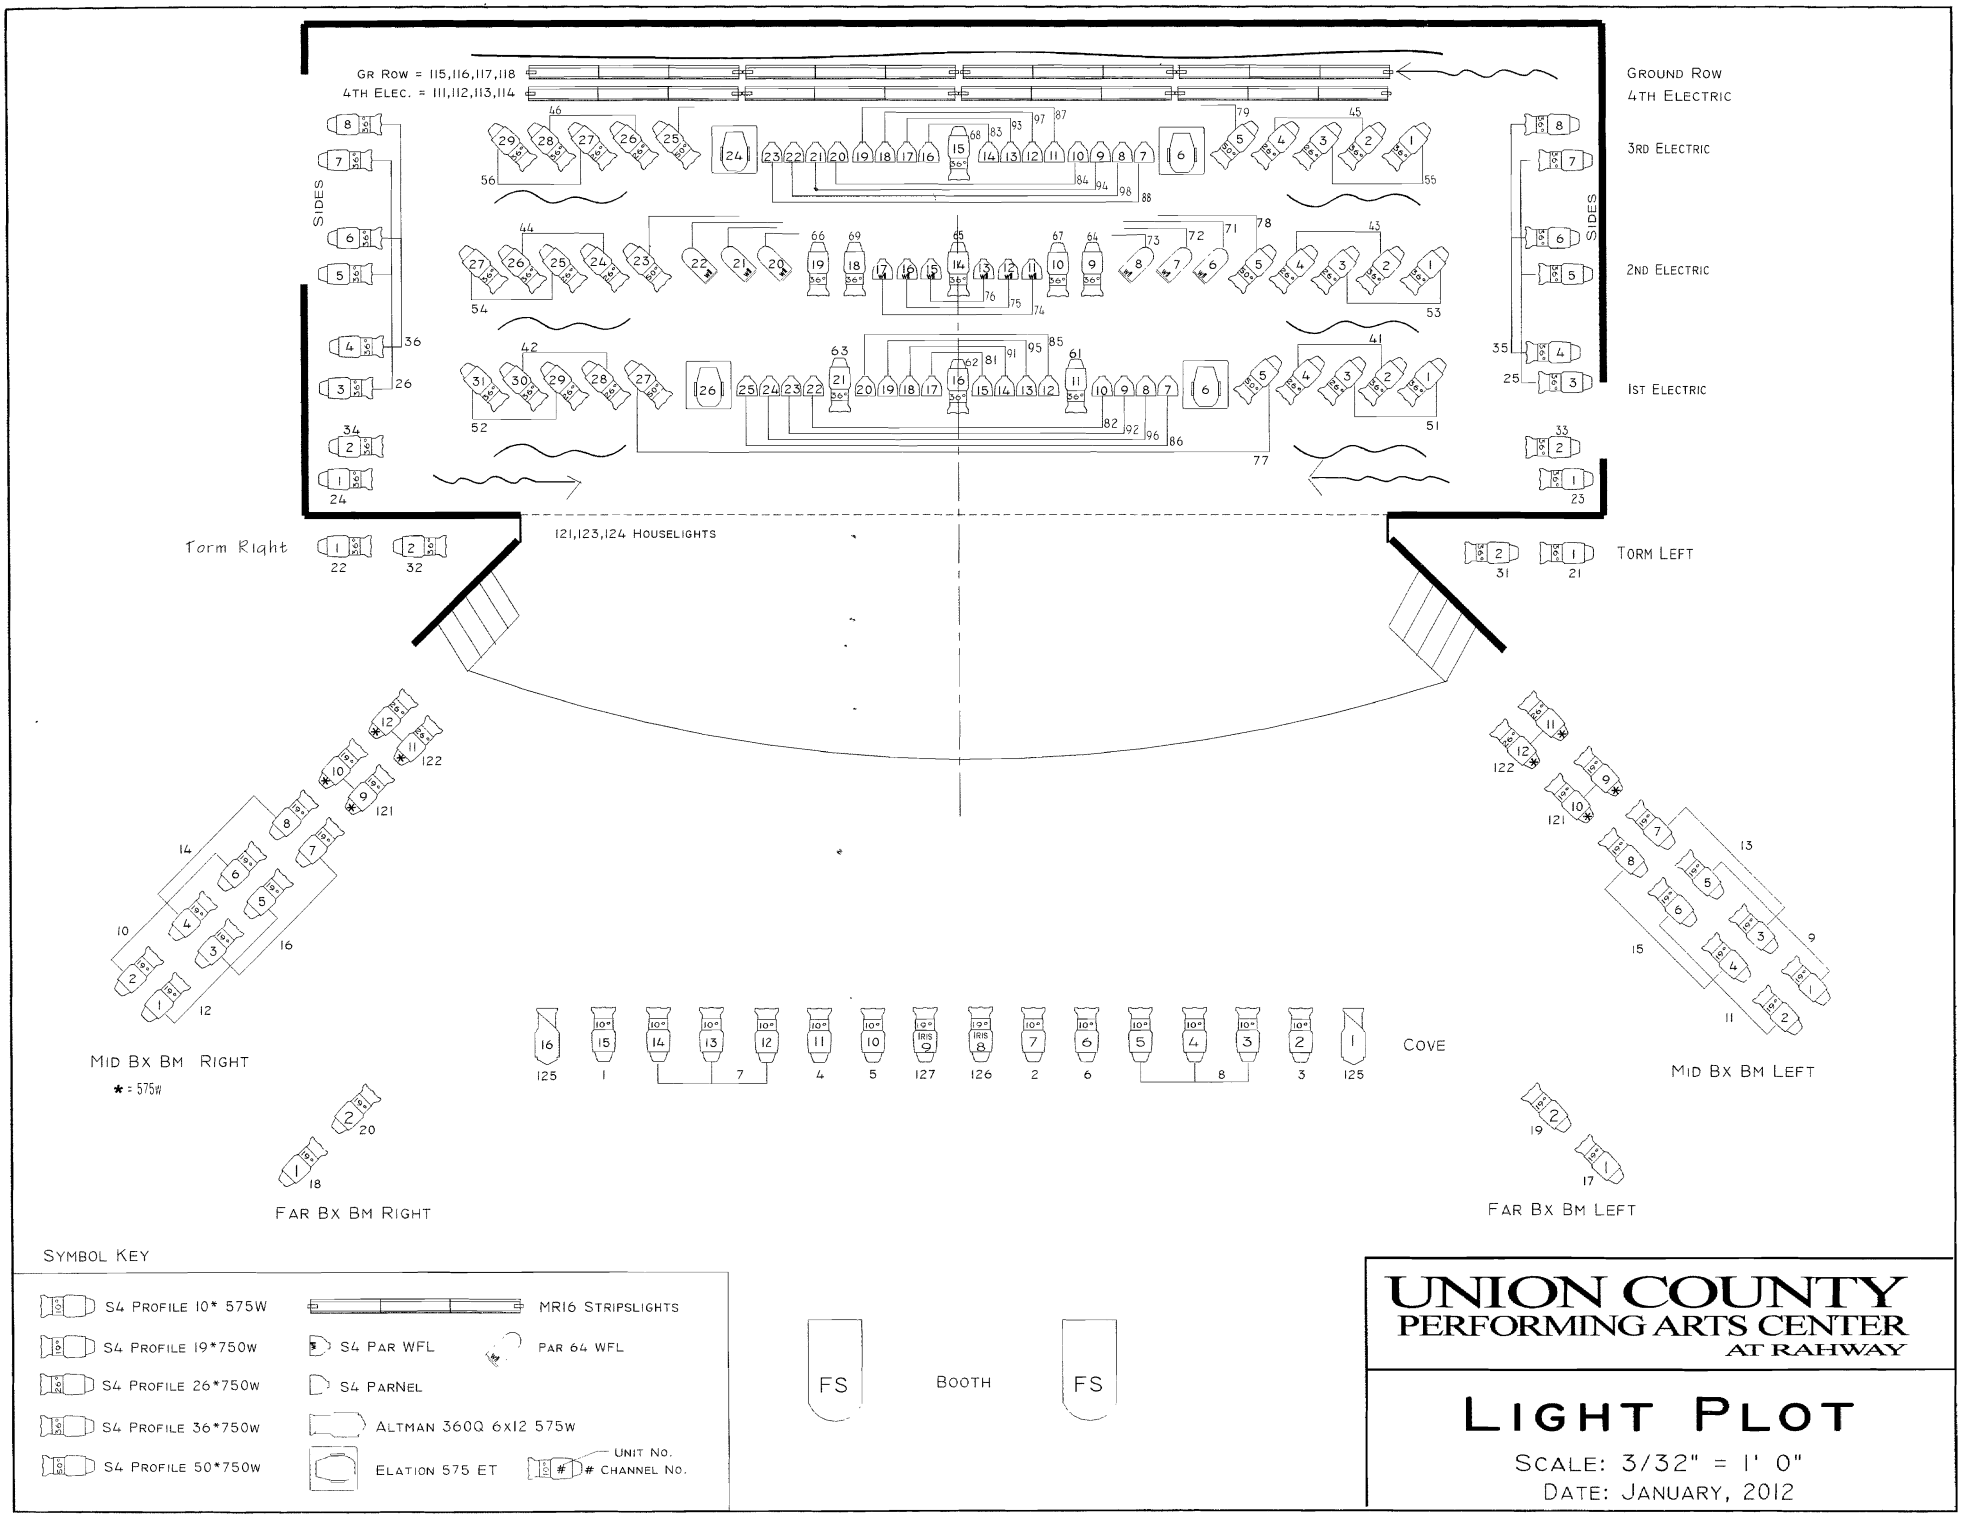

UNION COUNTY PERFORMING ARTS CENTER AT RAHWAY

LIGHT PLOT

SCALE: 3/32" = 1' 0"

DATE: JANUARY, 2012