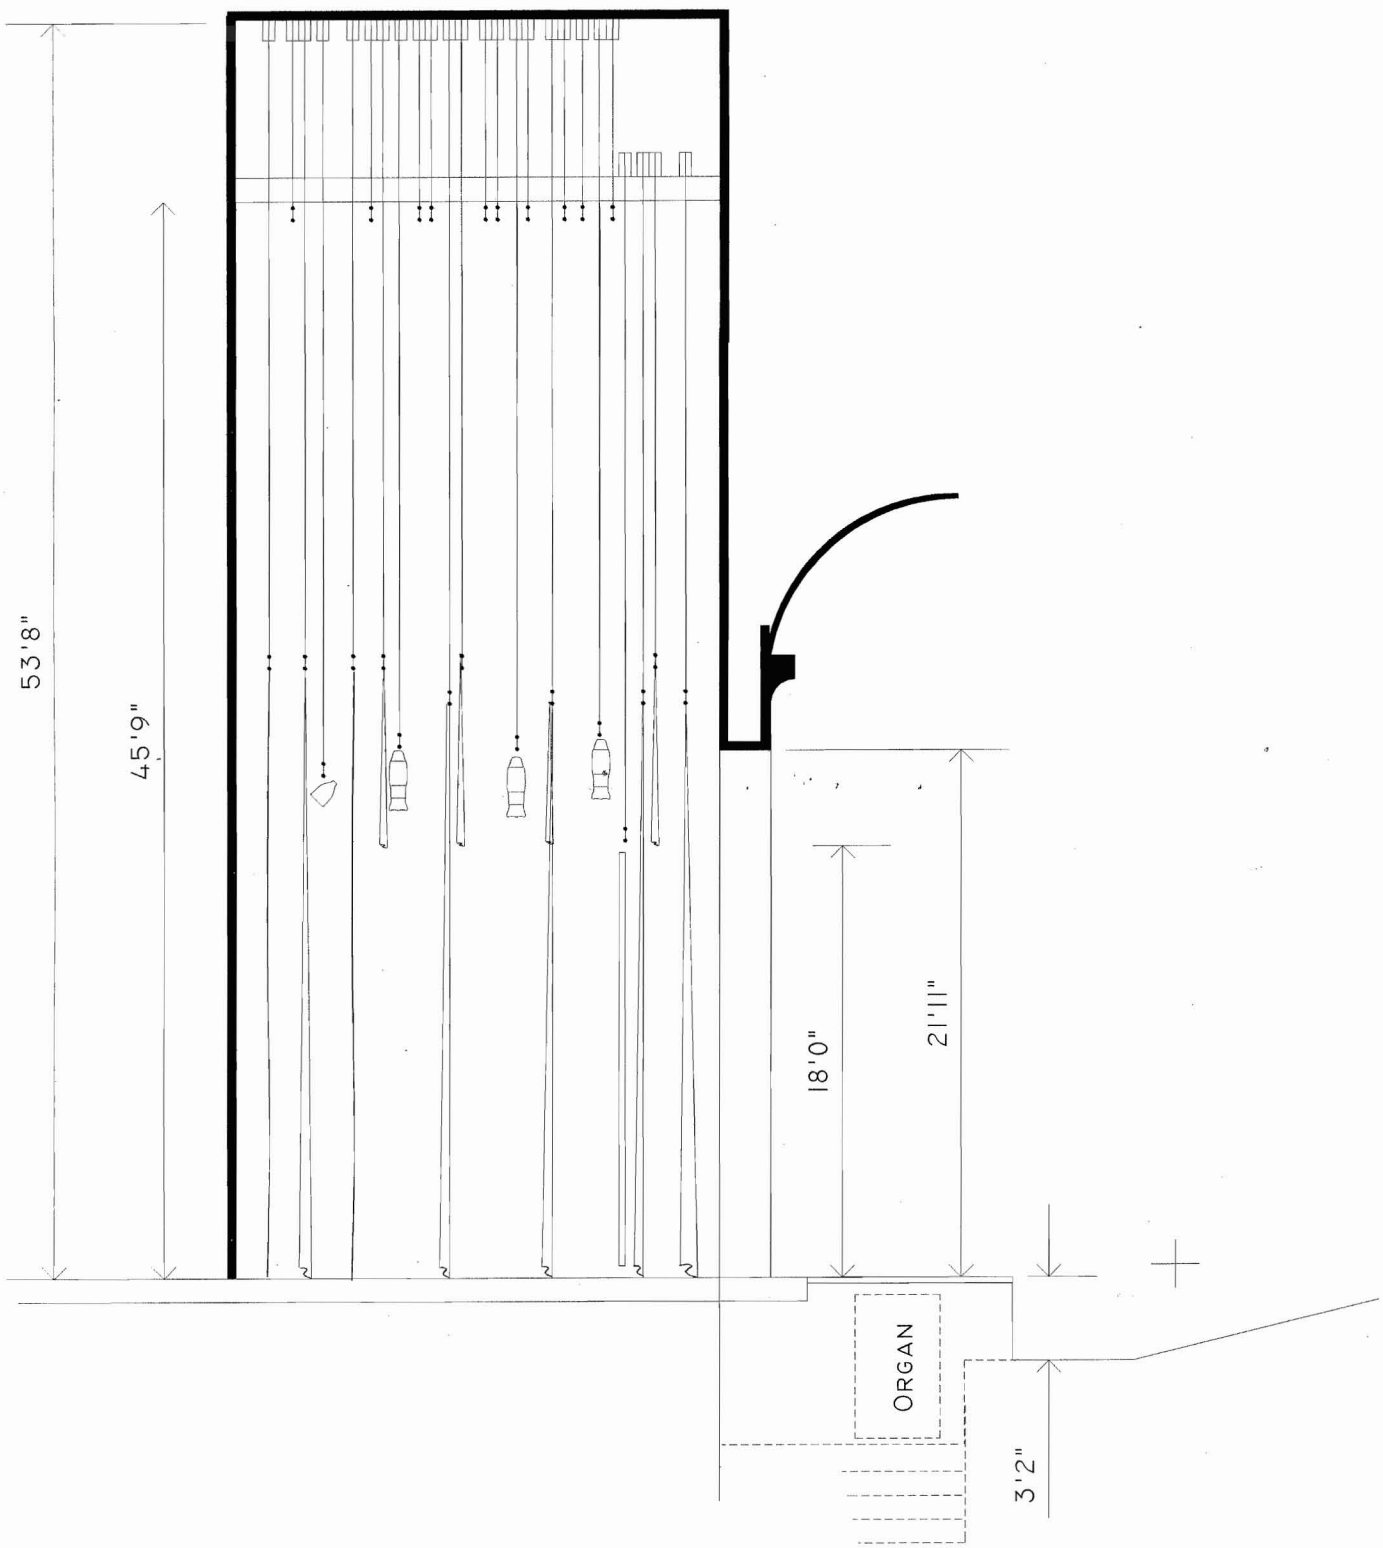

UNION COUNTY
PERFORMING ARTS CENTER
AT RAHWAY

SECTION

SCALE: 1/8" = 1' 0"

DATE: MARCH, 2011